
Nawy

Acasa Mia

DAR AL ALAMIA DEVELOPMENTS

01


ABOUT **DEVELOPER**

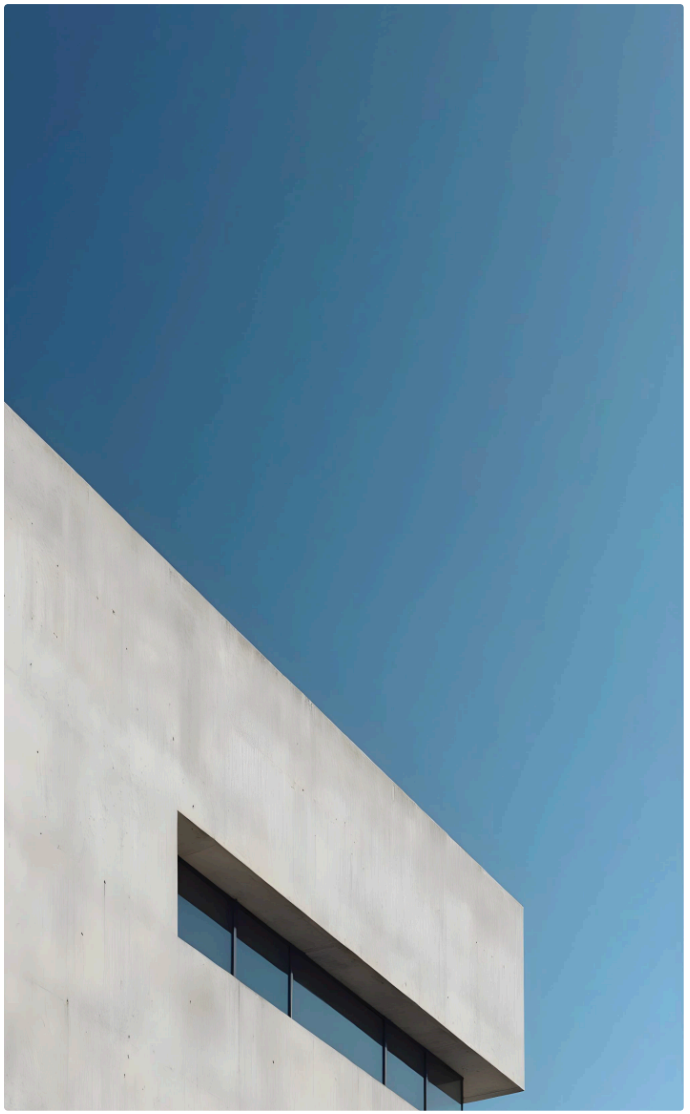

ABOUT
DAR AL ALAMIA DEVELOPMENTS

Dar Al Alamia Developments is a reputable developer in Egypt, well-known for its timeless designs and state-of-the-art communities. The company was founded in **1971**, and it has been providing unmatched services to its clients since then.

In fact, when Dar Al Alamia was first established, it started as a luxury furniture company. It was founded by **Saleh Mohamed Abdallah**, the company's chairman. Its forward-thinking approach and its innovative vision regarding the wooden furniture industry in Egypt have made it carve its name in the country's skyline.

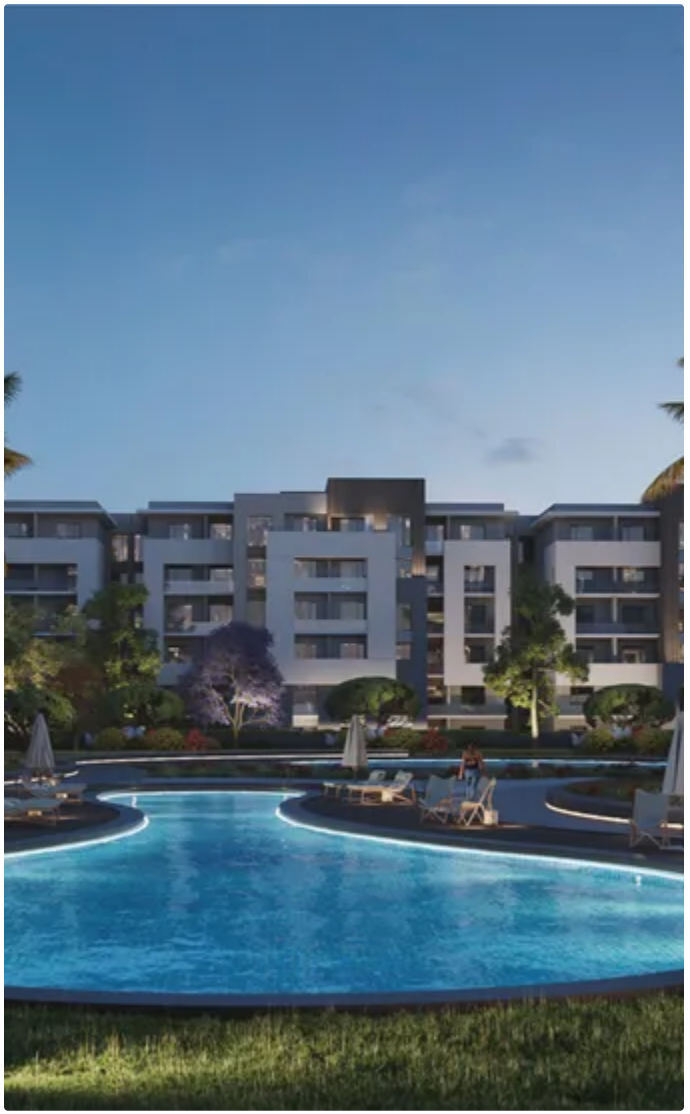

ABOUT
THE PROJECT

Brought on to the real estate scene by Dar Al Alamia, Acasa Mia New Cairo is one of the most sought-after gated communities in New Cairo. The boutique community is sprawled across 10 acres, filled to the brim with world-class services and facilities.

Those outstanding amenities are complemented by lush greenery and breathtaking scenery. In fact, 80% of Acasa Mia New Cairo Compound's area is dedicated to landscapes and roads. Accordingly, it only has a 20% footprint.

With greenery as far as the eye can see and endless amenities, comfort, and luxury are guaranteed in Acasa Mia New Cairo. All in all, the compound was developed to offer the residents a tranquil, unique living experience.


Acasa Mia New Cairo Master Plan

EXPLORE ***PRICES & PAYMENT PLANS***
THROUGH

NAWY APP

GET IT ON
Google Play

DOWNLOAD ON THE
App Store

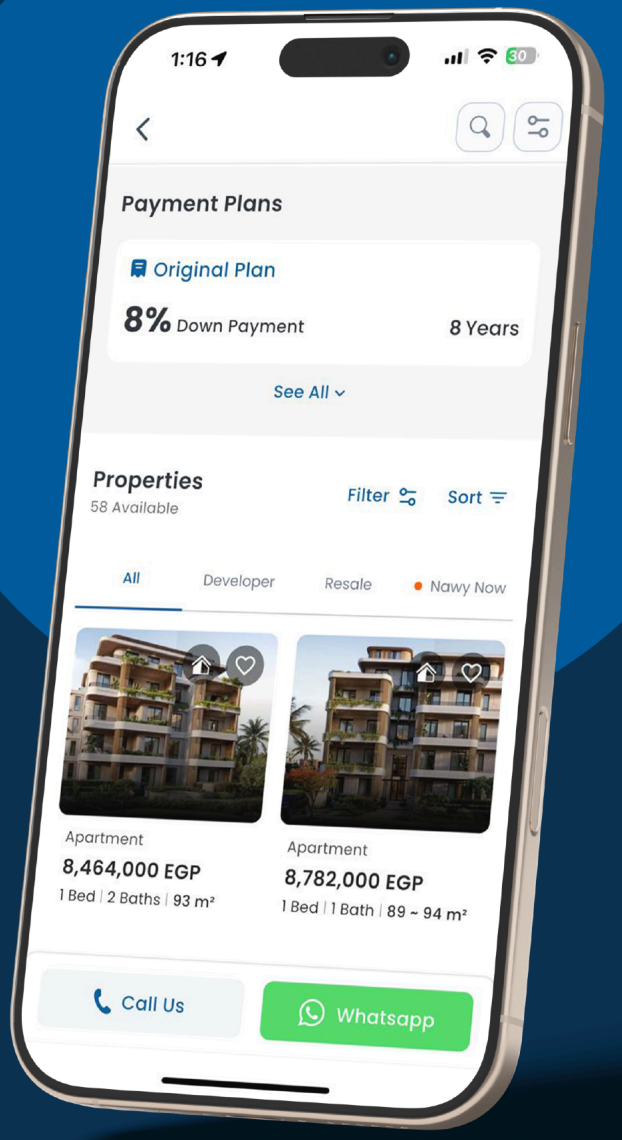

Nawy

02

THE **GALLERY**

THE **GALLERY**











03


THE **MASTER PLAN**



04

LOCATION & **MAP**

LOCATION **MAP**

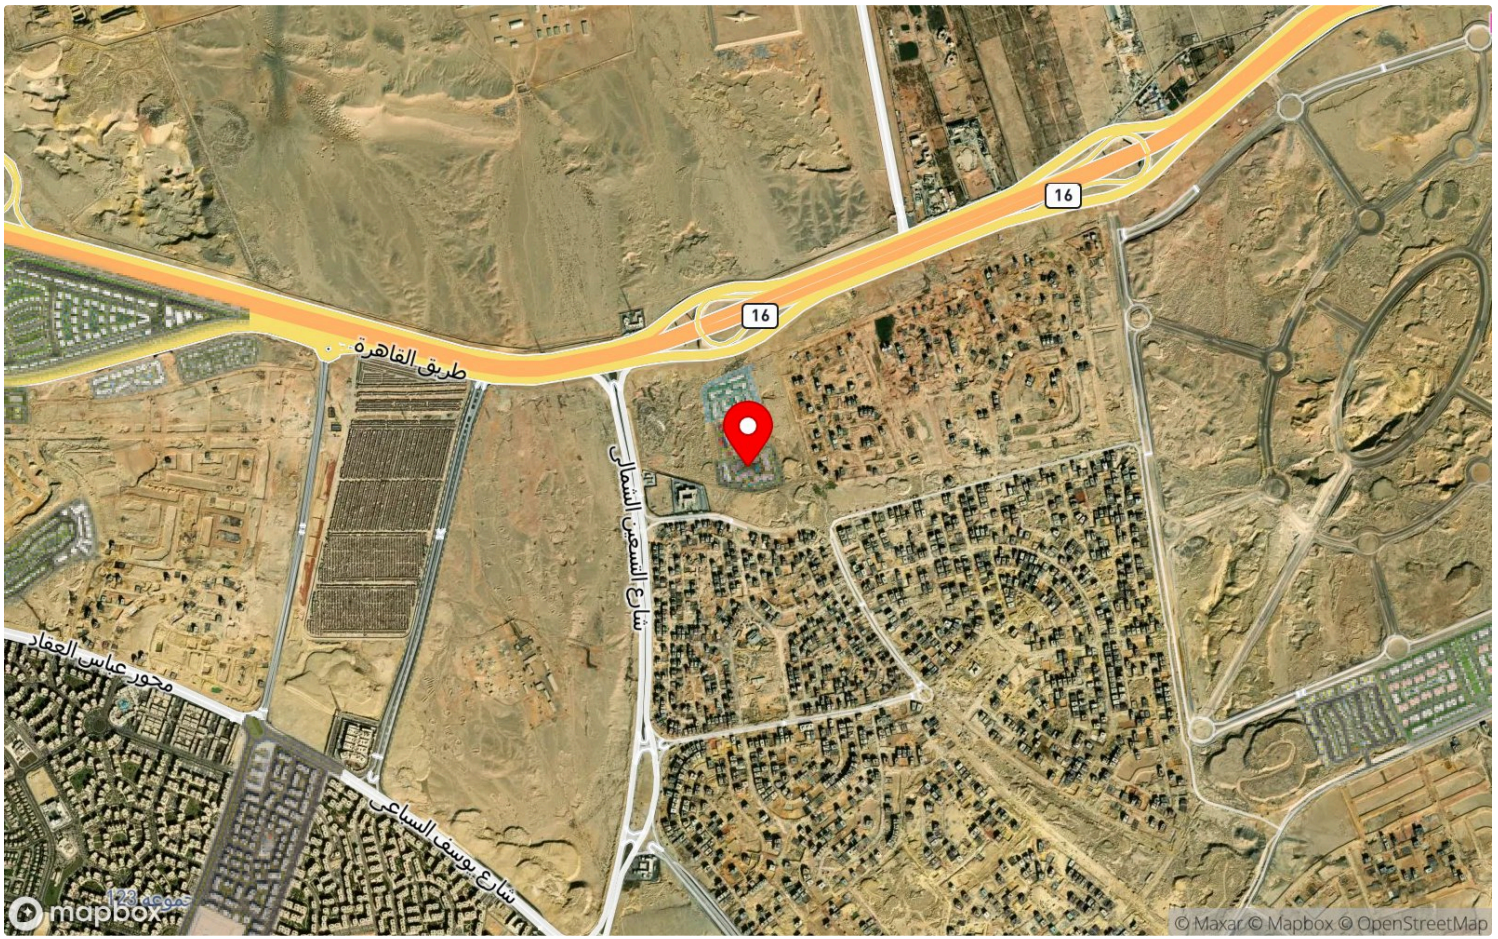

05

PROPERTY TYPES & **FLOOR PLANS**

APARTMENT 01

AREA ***115 SQM*** ***2*** BEDROOMS ***2*** BATHROOMS



Nawy

CONTACT US

APARTMENT 01

ARCHITETCURE PLANS





DISCLAIMER

1.All dimensions will be measured from axis to axis.
2.Actual area may vary from the stated area.
3.Drawing areas not to scale.
4.The developer reserves the right to make revisions.
5.All materials, dimensions and drawings are approximate information is subject to change without notice.
6.Actual unit areas, front windows, porches, terrace, loggia and exterior trim detail may vary by elevation styles.
7.Parking and Ramps are under development and may vary master plan

AREA=115㎡-2BR

Nawy

CONTACT US

APARTMENT 02

AREA ***115 SQM*** ***2*** BEDROOMS ***2*** BATHROOMS



Nawy

CONTACT US

APARTMENT 02

ARCHITETCURE PLANS





DISCLAIMER

1.All dimensions will be measured from axis to axis.
2.Actual area may vary from the stated area.
3.Drawing areas not to scale.
4.The developer reserves the right to make revisions.
5.All materials, dimensions and drawings are approximate information is subject to change without notice.
6.Actual unit areas, front windows, porches, terrace, loggia and exterior trim detail may vary by elevation styles.
7.Parking and Ramps are under development and may vary master plan

AREA=115㎡-2BR

APARTMENT 03

AREA ***115 SQM*** ***2*** BEDROOMS ***2*** BATHROOMS



Nawy

CONTACT US

TYPE 2BR

Total Area: 115m²

APARTMENT 03



GROUND FLOOR
REPEATED TYPICAL FLOORS



Nawy

CONTACT US

APARTMENT 04

AREA ***115 SQM*** ***2*** BEDROOMS ***2*** BATHROOMS



Nawy

CONTACT US

APARTMENT 04

Building Type	residential
Unit Name	205 4



APARTMENT 05

AREA ***115 SQM*** ***4*** BEDROOMS ***3*** BATHROOMS



Nawy

CONTACT US


APARTMENT 05

TYPE 4BR+

Total Area: 205m²



TYPICAL FLOOR

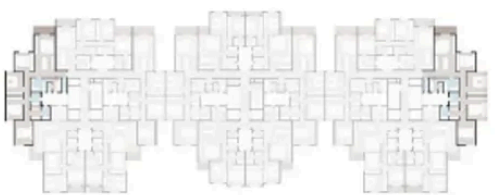

Nawy

CONTACT US

APARTMENT 06

AREA ***115 SQM*** ***3*** BEDROOMS ***3*** BATHROOMS



Nawy

CONTACT US

APARTMENT 06

ARCHITETCURE PLANS





DISCLAIMER

1.All dimensions will be measured from axis to axis.
2.Actual area may vary from the stated area.
3.Drawing areas not to scale.
4.The developer reserves the right to make revisions.
5.All materials, dimensions and drawings are approximate information is subject to change without notice.
6.Actual unit areas, front windows, porches, terrace, loggia and exterior trim detail may vary by elevation styles.
7.Parking and Ramps are under development and may vary master plan

AREA=160m²-3BR

Nawy

CONTACT US

APARTMENT 07

AREA ***115 SQM*** ***3*** BEDROOMS ***3*** BATHROOMS



Nawy

CONTACT US

APARTMENT 07

ARCHITETCURE PLANS





DISCLAIMER

1.All dimensions will be measured from axis to axis.
2.Actual area may vary from the stated area.
3.Drawing areas not to scale.
4.The developer reserves the right to make revisions.
5.All materials, dimensions and drawings are approximate information is subject to change without notice.
6.Actual unit areas, front windows, porches, terrace, loggia and exterior trim detail may vary by elevation styles.
7.Parking and Ramps are under development and may vary master plan

AREA=160m²-3BR

APARTMENT 08

AREA ***115 SQM*** ***3*** BEDROOMS ***3*** BATHROOMS




Nawy

CONTACT US

APARTMENT 08

ARCHITETCURE PLANS



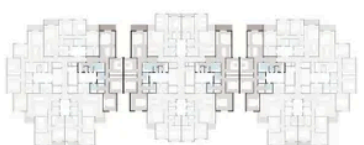

DISCLAIMER

1.All dimensions will be measured from axis to axis.
2.Actual area may vary from the stated area.
3.Drawing areas not to scale.
4.The developer reserves the right to make revisions.
5.All materials, dimensions and drawings are approximate information is subject to change without notice.
6.Actual unit areas, front windows, porches, terrace, loggia and exterior trim detail may vary by elevation styles.
7.Parking and Ramps are under development and may vary master plan

AREA=178㎡-3BR+

APARTMENT 09

AREA ***115 SQM*** ***2*** BEDROOMS ***3*** BATHROOMS




Nawy

CONTACT US

APARTMENT 09

ARCHITETCURE PLANS



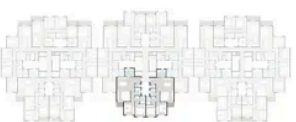

DISCLAIMER

1.All dimensions will be measured from axis to axis.
2.Actual area may vary from the stated area.
3.Drawing areas not to scale.
4.The developer reserves the right to make revisions.
5.All materials, dimensions and drawings are approximate information is subject to change without notice.
6.Actual unit areas, front windows, porches, terrace, loggia and exterior trim detail may vary by elevation styles.
7.Parking and Ramps are under development and may vary master plan

AREA=135㎡-2BR

APARTMENT 10

AREA ***115 SQM*** ***2*** BEDROOMS ***3*** BATHROOMS




Nawy

CONTACT US

APARTMENT 10

ARCHITETCURE PLANS



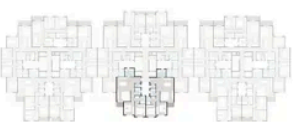

DISCLAIMER

1.All dimensions will be measured from axis to axis.
2.Actual area may vary from the stated area.
3.Drawing areas not to scale.
4.The developer reserves the right to make revisions.
5.All materials, dimensions and drawings are approximate information is subject to change without notice.
6.Actual unit areas, front windows, porches, terrace, loggia and exterior trim detail may vary by elevation styles.
7.Parking and Ramps are under development and may vary master plan

AREA=135㎡-2BR

APARTMENT 11

AREA ***115 SQM*** ***2*** BEDROOMS ***3*** BATHROOMS




Nawy

CONTACT US

APARTMENT 11

ARCHITETCURE PLANS



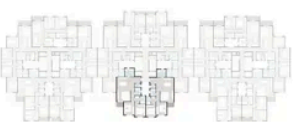

DISCLAIMER

1.All dimensions will be measured from axis to axis.
2.Actual area may vary from the stated area.
3.Drawing areas not to scale.
4.The developer reserves the right to make revisions.
5.All materials, dimensions and drawings are approximate information is subject to change without notice.
6.Actual unit areas, front windows, porches, terrace, loggia and exterior trim detail may vary by elevation styles.
7.Parking and Ramps are under development and may vary master plan

AREA=135㎡-2BR

APARTMENT 12

AREA ***115 SQM*** ***3*** BEDROOMS ***3*** BATHROOMS



Nawy

CONTACT US

APARTMENT 12

TYPE 3BR+

Total Area: 178m²



GROUND FLOOR



Nawy

CONTACT US

06

THE **AMENITIES**



CLUBHOUSE



OUTDOOR POOLS



JOGGING TRAIL



PRIVATE GYM



BICYCLES LANES


Nawy

DOWNLOAD NAWY APP

GET IT ON
Google Play

DOWNLOAD ON THE
App Store

Whatsapp

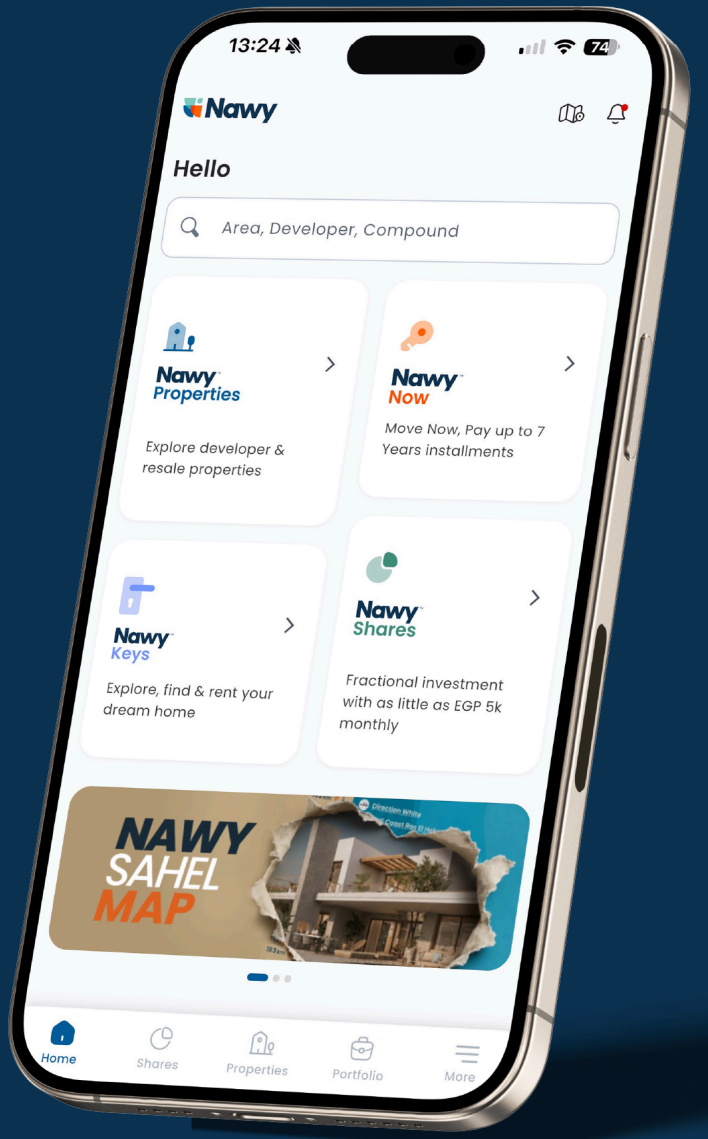

www.nawy.com

15211